FilmL.A., Inc.
6255 W Sunset Blvd, 12th Floor
Hollywood, CA 90028
t: (213)977-8600 - f: (213)977-8601
www.filmla.com

Summary Information

Permit No: F00144039 **Type of Permit:** FILMING **Release Date:** 10/24/2018

Production Company MESQUITE PRODUCTIONS

Insured Company Name MESQUITE PRODUCTIONS
Contact Phone No. 1 310-244-9390
Contact Phone No. 2 310-926-7597
Fax 310-244-9283
Address 10500 ORBITAL WAY
PACOIMA, California 91331

Production Title LA'S FINEST EP 104

Type of Production TV Drama

Producer Scott White

Director Eagle Egilsson

1st AD Dave Ticotin

Production Manager Mark Rabinowitz

FilmL.A. Coordinator Daniel Poissant

Location Manager Jennifer Dunne
Primary Phone Mobile - 310-720-1022
Secondary Phone

Location Assistant Nathan Stein
Primary Phone Mobile - 818-634-5650
Secondary Phone

Fees

Posting 1500	$690.00
Posting Max	$897.00
Notification Charge	$340.00
FILMLA NON-REFUNDABLE FILM APPLICATION FEE	$685.00
LA CITY LANE AND STREET CLOSURE FEE	$624.00
LA COUNTY FIRE REVIEW	$282.00
LA CITY FIRE DEPARTMENT SPOT CHECK SURCHARGE	$85.00

Total Permit Fee $3,603.00

Number of Locations 3

NOT A PERMIT

Permit #F00144039

FilmL.A., Inc.
6255 W Sunset Blvd, 12th Floor
Hollywood, CA 90028
t: (213)977-8600 - f: (213)977-8601
www.filmla.com

Summary Information — Location

Permit Number	F00144039	**Location Manager**	Jennifer Dunne
Production Company	MESQUITE PRODUCTIONS	Primary Phone	Mobile - 310-720-1022
Insured Company	MESQUITE PRODUCTIONS	Secondary Phone	
Production Title	LA'S FINEST EP 104		

Location Address 1233 Vine St, Los Angeles, CA, 90038

Location Type Bar

Film Dates 10/25/2018 - 10/25/2018 07:00 - 19:00 1 day

Open or Closed to the Public Closed

Generic Conditions

All closures impacting sidewalks must be implemented per WATCH manual, CA MUTCD TA-28 & TA-29
All travel lanes and bike lanes shall be closed per the WATCH manual.
Community Survey Obtained
Equipment staging and vehicles may park on one side of the street only.
Must Maintain 5' Clearance on Sidewalks/Walkways
Must maintain local/emergency access
No cast or crew parking on area streets
No interference with merchant activity.
No Parking in handicap spaces at anytime.
No steps from trailers, trucks or motorhomes may be facing road
Number of uniformed officers listed on the permit is a minimum requirement. Permittee remains responsible for deploying a sufficient number of uniformed officers to provide traffic and crowd control to ensure the safety of the film crew and the public.
Traffic control must be done in accordance w/MUTCD
Traffic Officers Required
Uniformed officers shall have a copy of the film permit in their possession and are required to confirm that all traffic control signage devices are in place.

Please see attached document La Mirada (closure) & Vine St (WS curb) - LA's Finest.pdf

Equipment on Location

Type	Quantity
10 Ton Truck	3
5 Ton Truck	4
Cast/Crew vehicles	95
Catering Truck	1
Cube Trucks	3
Generator	1

Personnel on Location

Type	Quantity
Cast	5
Crew	90
Extras	25
Off-Duty/Retired LAPD Officer(s)	2

NOT A PERMIT

FilmL.A., Inc.
6255 W Sunset Blvd, 12th Floor
Hollywood, CA 90028
t: (213)977-8600 - f: (213)977-8601
www.filmla.com

Summary Information — Location

Permit Number F00144039
Production Company MESQUITE PRODUCTIONS
Insured Company MESQUITE PRODUCTIONS
Production Title LA'S FINEST EP 104

Location Manager Jennifer Dunne
Primary Phone Mobile - 310-720-1022
Secondary Phone

Honey Wagons	1
Portable restrooms	1

Filming Activities Equipment on property; Equipment on sidewalk, in curb lane & across street; Interior Dialogue; Intermittent traffic control - 2 minutes standard; tent front patio;

Jurisdiction **Political:** Los Angeles City - Council District 13 **Police:** Los Angeles Police Department **Fire:** Los Angeles City

Thomas Guide **Page:** 593 **Grid:** F5

Approvals

FILMLA. CLOSURES	Jennifer Morelos
LOS ANGELES CITY DEPARTMENT OF PUBLIC WORKS	Cairo Hunter
LOS ANGELES CITY POLICE DEPARTMENT	Vincent Aguirre

Parking

Base Camp
Location Type : 6000 Santa Monica Boulevard, Los Angeles, CA, 90029
Other Location

Crew Parking
Location Type : 1400 Ivar Ave, Los Angeles, CA, 90028
Other Location

Parking Notes
Base
Hollywood Forever
6000 Santa Monica Blvd, Los Angeles, CA 90038

Crew
Arclight Parking Garage
1400 Ivar Ave, Los Angeles, CA 90028

Breakfast Catering
Amoeba Music -- Ivar Lot
6400 Sunset Blvd, Los Angeles, CA 90028

Lunch Catering
Mi Floridita
1253 Vine St, Los Angeles, CA 90038

Posting "No Parking" signs
W/S VINE FROM FOUNTAIN TO LEXINGTON
B/S LA MIRADA FROM VINE TO THE WEST 600 FT
S/S FOUNTAIN FROM VINE TO CAHUENGA
N/S LEXINGTON FROM VINE TO CAHUENGA

NOT A PERMIT

FilmL.A., Inc.
6255 W Sunset Blvd, 12th Floor
Hollywood, CA 90028
t: (213)977-8600 - f: (213)977-8601
www.filmla.com

Summary Information — Location

Permit Number	F00144039	**Location Manager**	Jennifer Dunne
Production Company	MESQUITE PRODUCTIONS	Primary Phone	Mobile - 310-720-1022
Insured Company	MESQUITE PRODUCTIONS	Secondary Phone	
Production Title	LA'S FINEST EP 104		

Approximate Footage more than 1800 **Log Number** 220819

Date(s) 10/25/2018 to 10/25/2018 **Time(s)** 07:00 to 22:00

Lane / Full Closure W/S VINE FROM FOUNTAIN TO LEXINGTON

MUST MAINTAIN 2 LANES OF TRAFFIC ON VINE ST AT ALL TIMES

Approximate Footage 0 - 300

Date(s) 10/25/2018 to 10/25/2018 **Time(s)** 07:00 to 19:00

Lane / Full Closure FULL CLOSURE LA MIRADA FROM VINE TO CAHUENGA

Approximate Footage 601 - 900

Date(s) 10/25/2018 to 10/25/2018 **Time(s)** 07:00 to 19:00

NOT A PERMIT

FilmL.A., Inc.
6255 W Sunset Blvd, 12th Floor
Hollywood, CA 90028
t: (213)977-8600 - f: (213)977-8601
www.filmla.com

Summary Information — Location

Permit Number	F00144039	**Location Manager**	Jennifer Dunne
Production Company	MESQUITE PRODUCTIONS	Primary Phone	Mobile - 310-720-1022
Insured Company	MESQUITE PRODUCTIONS	Secondary Phone	
Production Title	LA'S FINEST EP 104		

Location Address Vine St & La Mirada Ave, Los Angeles, CA, 90038

Location Type Intersection

Film Dates 10/25/2018 - 10/25/2018 07:00 - 19:00 1 day

Open or Closed to the Public Open

Generic Conditions

Must Maintain 5' Clearance on Sidewalks/Walkways
Must maintain local/emergency access
No cast or crew parking on area streets
No interference with merchant activity.
No Parking in handicap spaces at anytime.
No steps from trailers, trucks or motorhomes may be facing road
Notify LAPD Hollywood Division (213) 972-2971 and comm. (213) 978-6552 1/2 hour prior to any gunfire, brandishing weapons, special effects or simulated emergency or criminal activity.
Number of uniformed officers listed on the permit is a minimum requirement. Permittee remains responsible for deploying a sufficient number of uniformed officers to provide traffic and crowd control to ensure the safety of the film crew and the public.
Traffic control must be done in accordance w/MUTCD
Traffic Officers Required
Uniformed officers shall have a copy of the film permit in their possession and are required to confirm that all traffic control signage devices are in place.

Equipment on Location

Type	Quantity
10 Ton Truck	3
5 Ton Truck	4
Cast/Crew vehicles	95
Catering Truck	1
Cube Trucks	3
Generator	1
Honey Wagons	1
Picture vehicles	2
Portable restrooms	1

Personnel on Location

Type	Quantity
Cast	5
Crew	90
Extras	25
Off-Duty/Retired LAPD Officer(s)	2

NOT A PERMIT

FilmL.A., Inc.
6255 W Sunset Blvd, 12th Floor
Hollywood, CA 90028
t: (213)977-8600 - f: (213)977-8601
www.filmla.com

Summary Information — Location

Permit Number	F00144039	**Location Manager**	Jennifer Dunne
Production Company	MESQUITE PRODUCTIONS	Primary Phone	Mobile - 310-720-1022
Insured Company	MESQUITE PRODUCTIONS	Secondary Phone	
Production Title	LA'S FINEST EP 104		

Filming Activities Brandishing weapons; Drive ups & away; Emergency vehicles with flashing lights; Equipment on sidewalk & street; Equipment on sidewalk, in curb lane & across street; Exterior Dialogue; Intermittent traffic control - 2 minutes standard; Crime Scene walk & Talk ; 2 police picture vehicles; talent in LAPD uniforms;

Jurisdiction **Political:** Los Angeles City - Council District 13 **Police:** Los Angeles Police Department **Fire:** Los Angeles City

Thomas Guide **Page:** 593 **Grid:** F5

Approvals LOS ANGELES CITY POLICE DEPARTMENT Gabriel Martinez

Parking

Base Camp
Location Type :
Other Location : 6000 Santa Monica Boulevard, Los Angeles, CA, 90029

Crew Parking
Location Type :
Other Location : 1400 Ivar Ave, Los Angeles, CA, 90028

Parking Notes

Base
Hollywood Forever
6000 Santa Monica Blvd, Los Angeles, CA 90038

Crew
Arclight Parking Garage
1400 Ivar Ave, Los Angeles, CA 90028

Breakfast Catering
Amoeba Music -- Ivar Lot
6400 Sunset Blvd, Los Angeles, CA 90028

Lunch Catering
Mi Floridita
1253 Vine St, Los Angeles, CA 90038

NOT A PERMIT

FilmL.A., Inc.
6255 W Sunset Blvd, 12th Floor
Hollywood, CA 90028
t: (213)977-8600 - f: (213)977-8601
www.filmla.com

Summary Information — Location

Permit Number	F00144039	**Location Manager**	Jennifer Dunne
Production Company	MESQUITE PRODUCTIONS	Primary Phone	Mobile - 310-720-1022
Insured Company	MESQUITE PRODUCTIONS	Secondary Phone	
Production Title	LA'S FINEST EP 104		

Location Address	5905 Wilshire Blvd, Los Angeles, CA, 90036
Location Name	LOS ANGELES COUNTY MUSEUM OF ART
Location Type	Museum
Location Description	LOS ANGELES COUNTY MUSEUM OF ART
Film Dates	10/25/2018 - 10/26/2018 17:00 - 03:00 1 day
Open or Closed to the Public	Closed
Generic Conditions	*LA CITY AND/OR LA COUNTY FIRE CHECKLIST ATTACHED TO FINAL PERMIT. THE PERMITTEE IS RESPONSIBLE FOR COMPLETING CHECKLIST PRIOR TO FILMING ACTIVITY AT THIS LOCATION. NON COMPLIANCE MAY RESULT IN ASSIGNMENT OF A FIRE OFFICER. All closures impacting sidewalks must be implemented per WATCH manual, CA MUTCD TA-28 & TA-29 All travel lanes and bike lanes shall be closed per the WATCH manual. Must Maintain 5' Clearance on Sidewalks/Walkways Must maintain local/emergency access No cast or crew parking on area streets No interference with merchant activity. No Parking in handicap spaces at anytime. No steps from trailers, trucks or motorhomes may be facing road Number of uniformed officers listed on the permit is a minimum requirement. Permittee remains responsible for deploying a sufficient number of uniformed officers to provide traffic and crowd control to ensure the safety of the film crew and the public. Traffic control must be done in accordance w/MUTCD Traffic Officers Required Uniformed officers shall have a copy of the film permit in their possession and are required to confirm that all traffic control signage devices are in place.
Please see attached document	Wilshire Blvd btwn Curson to Ogden NS curb - LA's Finest.pdf

Equipment on Location

Type	Quantity
10 Ton Truck	3
5 Ton Truck	4

Personnel on Location

Type	Quantity
Cast	5
Crew	90

NOT A PERMIT

FilmL.A., Inc.
6255 W Sunset Blvd, 12th Floor
Hollywood, CA 90028
t: (213)977-8600 - f: (213)977-8601
www.filmla.com

Summary Information — Location

Permit Number F00144039
Production Company MESQUITE PRODUCTIONS
Insured Company MESQUITE PRODUCTIONS
Production Title LA'S FINEST EP 104

Location Manager Jennifer Dunne
Primary Phone Mobile - 310-720-1022
Secondary Phone

Cast/Crew vehicles	95	Extras	25
Catering Truck	1	Off-Duty/Retired LAPD Officer(s)	2
Cranes	1	Spot Check	1
Cube Trucks	3		
Generator	1		
Honey Wagons	1		
Portable restrooms	1		

Filming Activities Equipment on property; Equipment on sidewalk & street; Equipment on sidewalk, in curb lane & across street; Exterior Dialogue; Intermittent traffic control - 2 minutes standard; Wetdown; Bus moves: NW/S Wilshire @ Spaulding, Metro 20/720 Westbound and Dash #2307; Filming at Urban Light installation (closed to the public starting at 1700 hrs);

Jurisdiction **Political:** Los Angeles City - Council District 04 **Police:** Los Angeles Police Department **Fire:** Los Angeles City

Thomas Guide **Page:** 633 **Grid:** B2

Approvals

FILML.A. CLOSURES	Adrian Fayad
LOS ANGELES CITY DEPARTMENT OF PUBLIC WORKS	Jessica Castro
LOS ANGELES CITY POLICE DEPARTMENT	Vincent Aguirre

Coordinator Note SPOT CHECK APPROVED, PER INSPECTOR ANDERSON

Parking

Base Camp
Location Type :
Other Location : 6000 Santa Monica Boulevard, Los Angeles, CA, 90029

Crew Parking
Location Type :
Other Location : 1400 Ivar Ave, Los Angeles, CA, 90028

Parking Notes
Base
Hollywood Forever
6000 Santa Monica Blvd, Los Angeles, CA 90038

Crew
Arclight Parking Garage
1400 Ivar Ave, Los Angeles, CA 90028

NOT A PERMIT

FilmL.A., Inc.
6255 W Sunset Blvd, 12th Floor
Hollywood, CA 90028
t: (213)977-8600 - f: (213)977-8601
www.filmla.com

Summary Information — Location

Permit Number	F00144039	**Location Manager**	Jennifer Dunne
Production Company	MESQUITE PRODUCTIONS	Primary Phone	Mobile - 310-720-1022
Insured Company	MESQUITE PRODUCTIONS	Secondary Phone	
Production Title	LA'S FINEST EP 104		

Breakfast Catering
Amoeba Music -- Ivar Lot
6400 Sunset Blvd, Los Angeles, CA 90028

Lunch Catering
Mi Floridita
1253 Vine St, Los Angeles, CA 90038

Posting "No Parking" signs N/S WILSHIRE OGDEN FROM CURSON

Approximate Footage 1201 - 1500 **Log Number** 220820

Date(s) 10/25/2018 to 10/25/2018 **Time(s)** 13:00 to 22:00

Posting "No Parking" signs N/S WILSHIRE OGDEN FROM CURSON

Approximate Footage 1201 - 1500 **Log Number** 220821

Date(s) 10/25/2018 to 10/25/2018 **Time(s)** 21:00 to 07:00

Lane / Full Closure CURB LANE CLOSURE - N/S WILSHIRE OGDEN FROM CURSON

Approximate Footage 301 - 600

Date(s) 10/25/2018 to 10/25/2018 **Time(s)** 17:00 to 23:59

NO PERMIT

Permit #F00144039

Ⓢ TRAFFIC SIGNAL

● TRAFFIC CONE

TYPE I W/ SIGN

FLASHING ARROW SIGN (FAS)

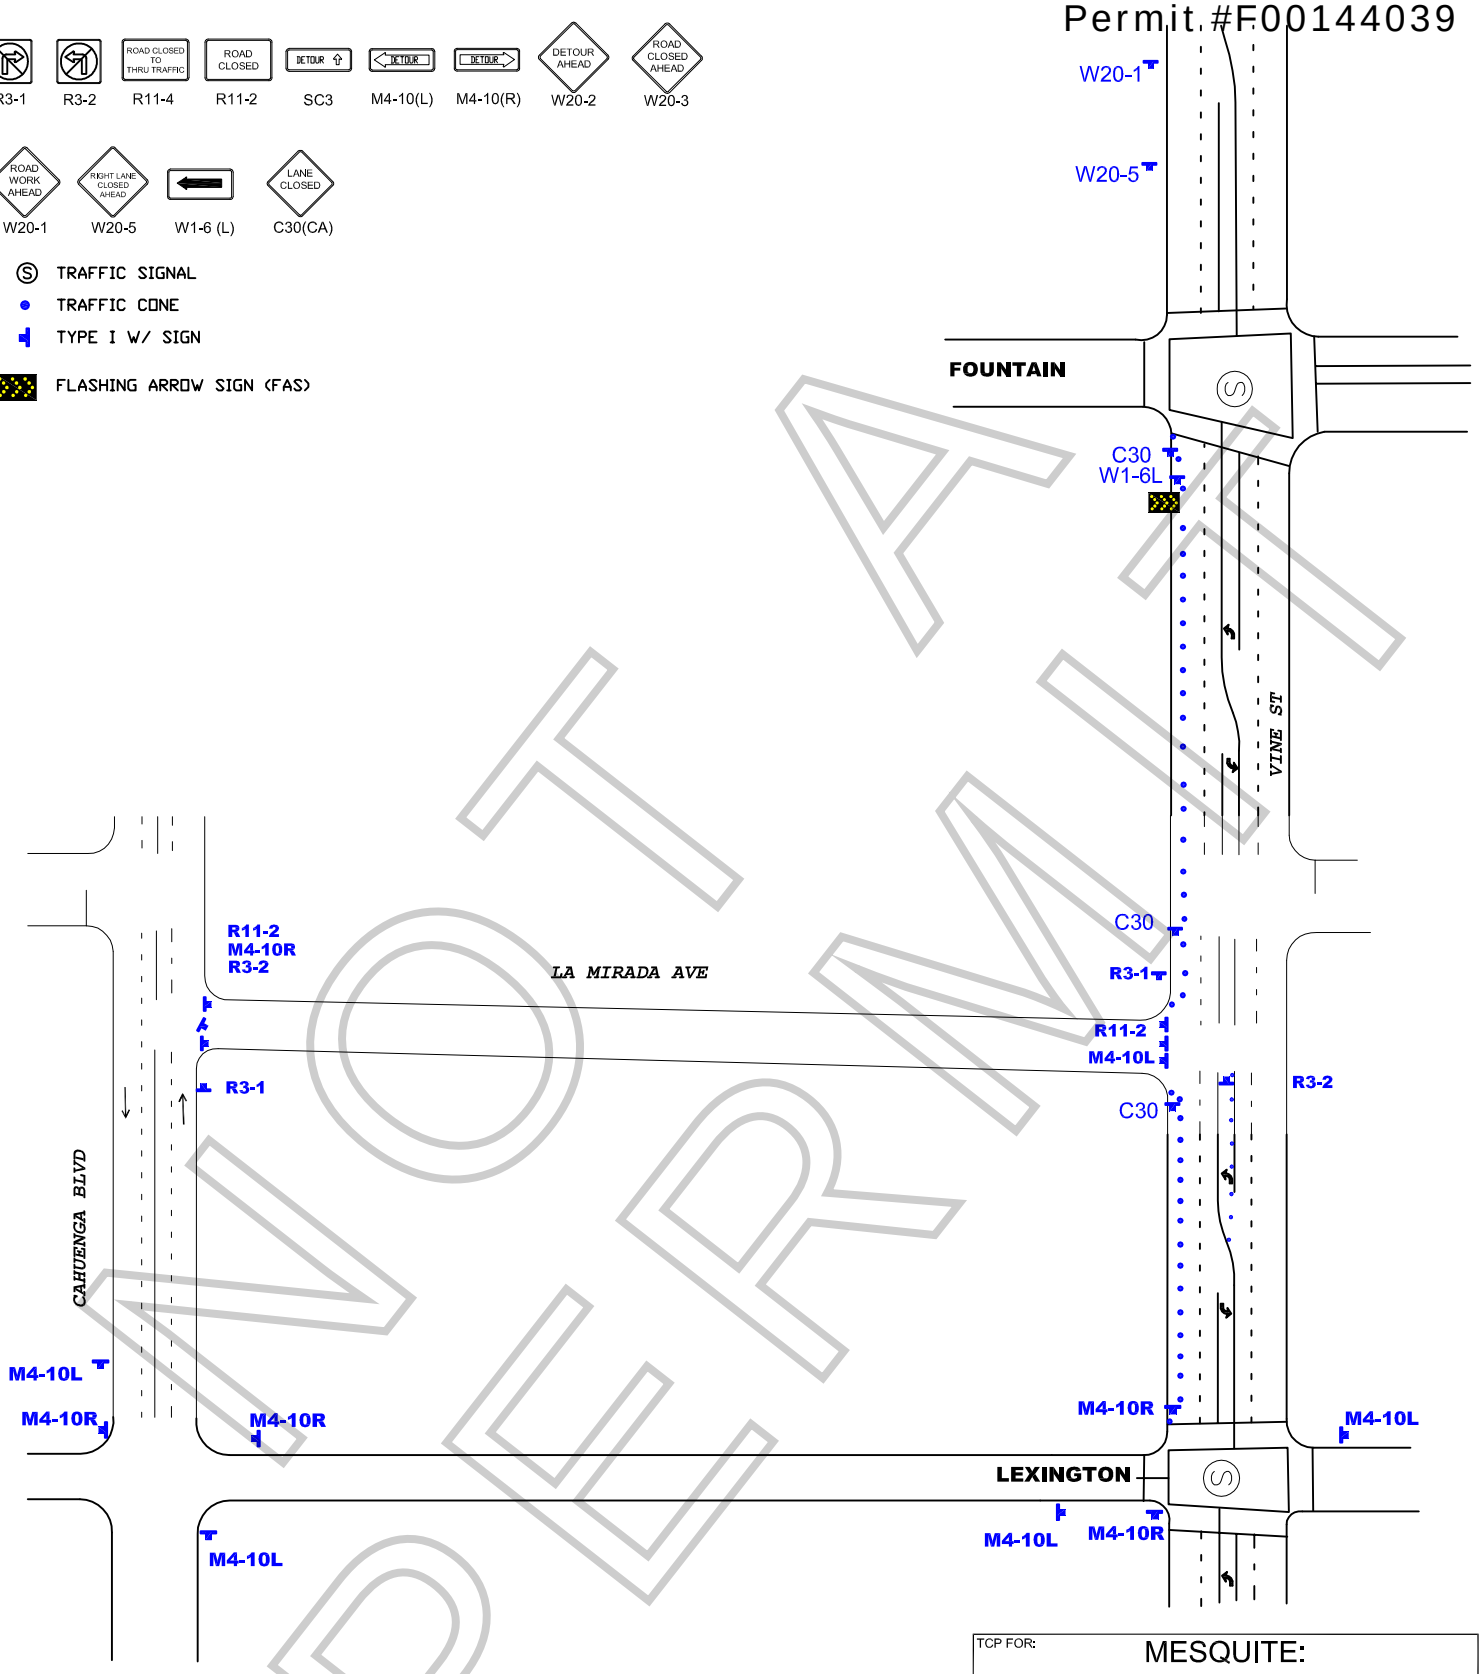

NOT A PERMIT

WORK ZONE TRAFFIC CONTROL PLAN
GENERAL NOTES

1. DATE/TIME: 10-25-18 FROM 07:00 HOURS TO 19:00 HOURS.

2. ALL SIGNING, STRIPING, AND TRAFFIC CONTROL DEVICES SHALL CONFORM TO THE (CURRENT) STATE OF CALIFORNIA DEPARTMENT OF TRANSPORTATION (CALTRANS) STANDARD PLANS AND STANDARD SPECIFICATIONS, CALIFORNIA MUTCD, AND ANY ADDENDUMS THERETO, AND AS SHOWN ON THESE PLANS, SYMBOLS AND ABBREVIATIONS USED ARE SHOWN ON CALTRANS STANDARD PLANS.
3. THERE WILL BE NO INTERFERENCE WITH TRAFFIC SIGNALS OR CROSSWALKS.
4. CONES WILL BE 28" MINIMUM HEIGHT AND HAVE REFLECTORIZED SLEEVES FOR NIGHT WORK.
5. POLICE WILL DIRECT TRAFFIC IF NECESSARY.

TCP FOR: MESQUITE: "LA'S FINEST"

LOCATION: FULL CLOSURE - LA MIRADA FROM VINE TO CAHUENGA W/S CURB 0 VINE ST FROM FOUNTAIN TO LEXINGTON LOS ANGELES, CALIFORNIA

CONTACT: MIKE WEBSTER
OFFICE# 323-579-1173
IAN RUTHERFORD
PH# 424-209-9928

JCL TRAFFIC SERVICES
(213) 622-9775
C31-CA Lic # 805357

DATE | REVISIONS

DRAFTER: M. MENJIVAR
SCALE: N.T.S.
FILM LA: DP

Permit #F00144039

W20-1 W20-5 W1-6 (L) C30(CA) R3-7

ALL TRAFFIC CONTROL WILL BE INSTALLED TO MEET OR EXCEED THE LATEST CA-MUTCD MINIMUM REQUIREMENTS

Ⓢ TRAFFIC SIGNAL

● TRAFFIC CONE

TYPE I W/ SIGN

FLASHING ARROW SIGN (FAS)

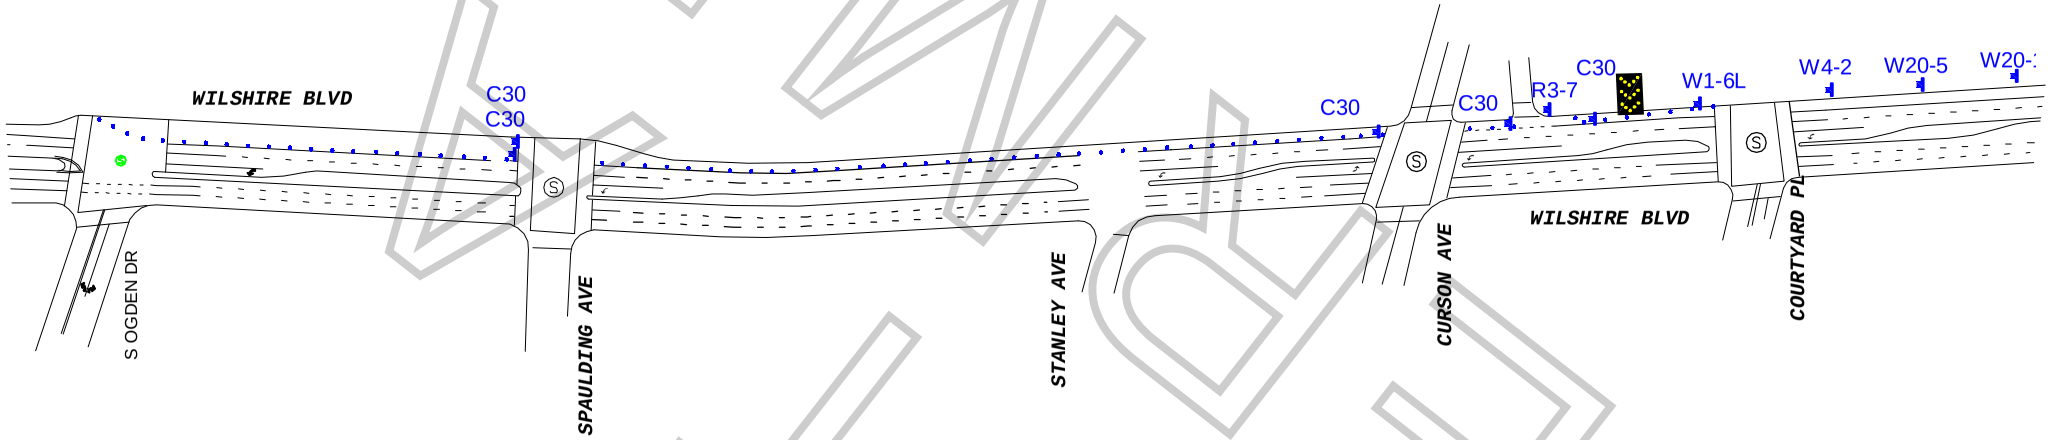

WORK ZONE TRAFFIC CONTROL PLAN
GENERAL NOTES

1. DATE/TIME: 10-25-18 FROM 17:00 HOURS TO 23:59 HOURS.

2. ALL SIGNING, STRIPING, AND TRAFFIC CONTROL DEVICES SHALL CONFORM TO THE (CURRENT) STATE OF CALIFORNIA DEPARTMENT OF TRANSPORTATION (CALTRANS) STANDARD PLANS AND STANDARD SPECIFICATIONS, CALIFORNIA MUTCD, AND ANY ADDENDUMS THERETO, AND AS SHOWN ON THESE PLANS, SYMBOLS AND ABBREVIATIONS USED ARE SHOWN ON CALTRANS STANDARD PLANS.
3. THERE WILL BE NO INTERFERENCE WITH TRAFFIC SIGNALS OR CROSSWALKS.
4. CONES WILL BE 28" MINIMUM HEIGHT AND HAVE REFLECTORIZED SLEEVES FOR NIGHT WORK.
5. POLICE WILL DIRECT TRAFFIC IF NECESSARY.

TCP FOR: LA'S FINEST

LOCATION: N/S CURB - WILSHIRE
CURSON TO OGDEN
LOS ANGELES, CALIFORNIA

CONTACT: DAVE STANLEY
OFFICE# 323.579.1171

JCL TRAFFIC SERVICES
(213) 622-9775
C31-CA Lic # 805357

DATE REVISIONS

DRAFTER: E. RAMIREZ
SCALE: N.T.S.
FILM LA: DANIEL POISSANT

KINGVIEW